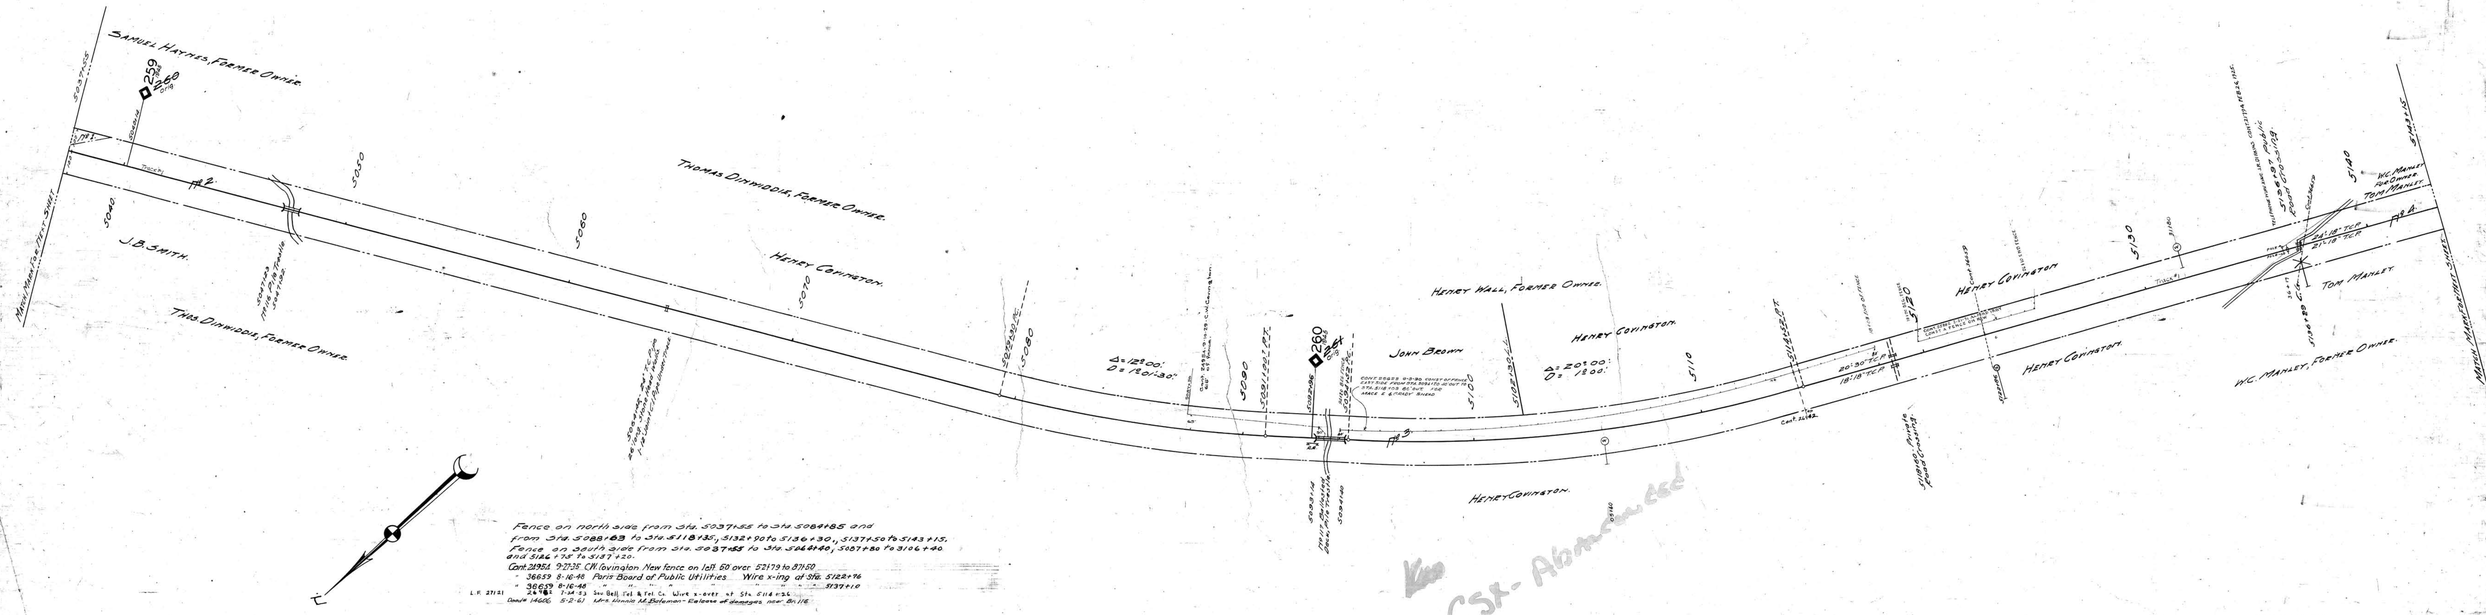

RIGHT OF WAY AND TRACK MAP
LOUISVILLE AND NASHVILLE R. R. CO.
MEMPHIS LINE
STATION 5037+55 TO STATION 5143+15
SCALE: 1 INCH = 200 FT.
OFFICE OF CHIEF ENGINEER
LOUISVILLE, KY.

040-018

V.25
49

4-4